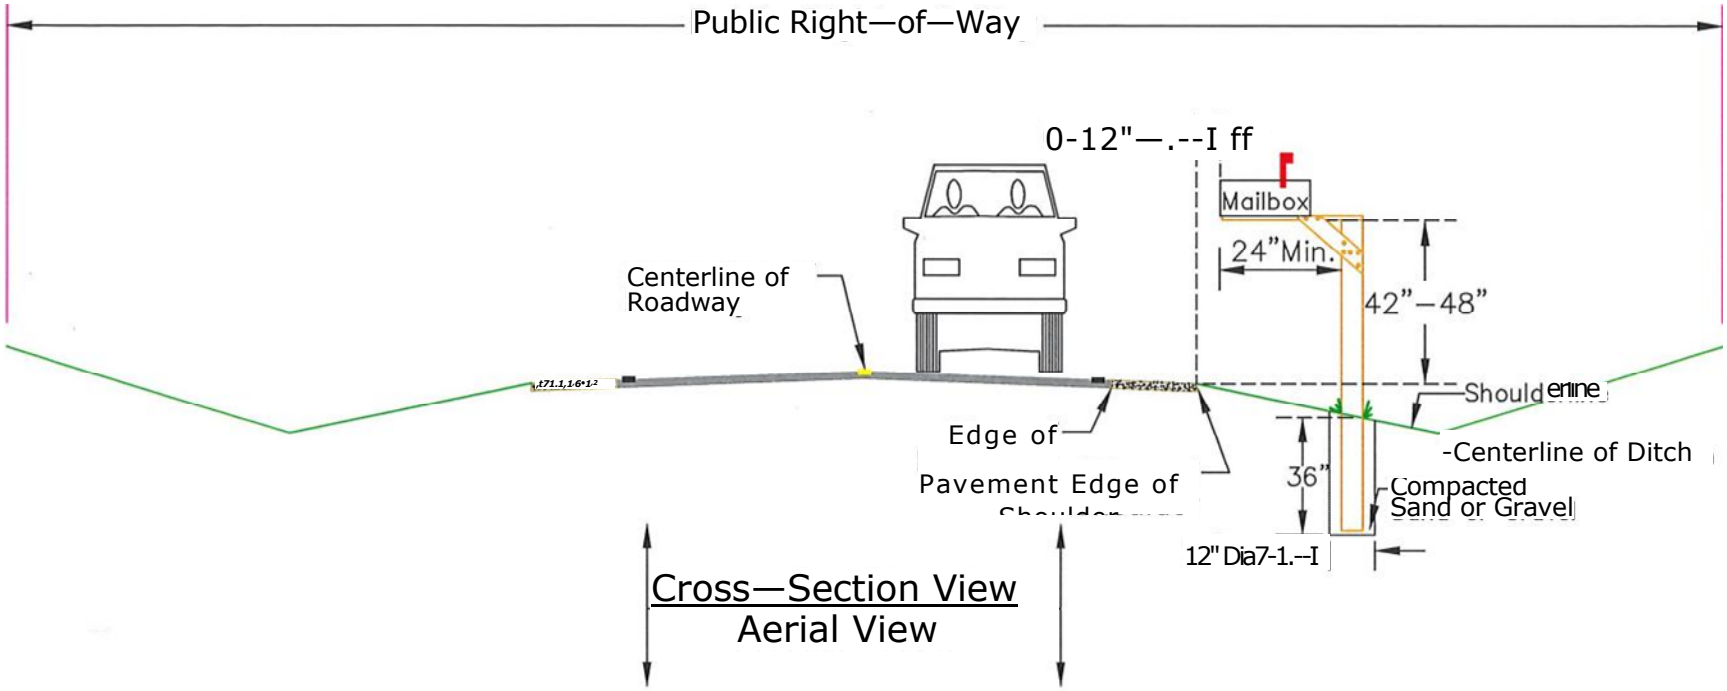
Public Right—of—Way
0-12"—.--I ff
Mailbox
24"Min.
42"—48"
Centerline of
Roadway
Shoulderline
Edge of
Pavement Edge of
-Centerline of Ditch
36"
Compacted
Sand or Gravel
12" Dia7-1.--I
Cross—Section View
Aerial View

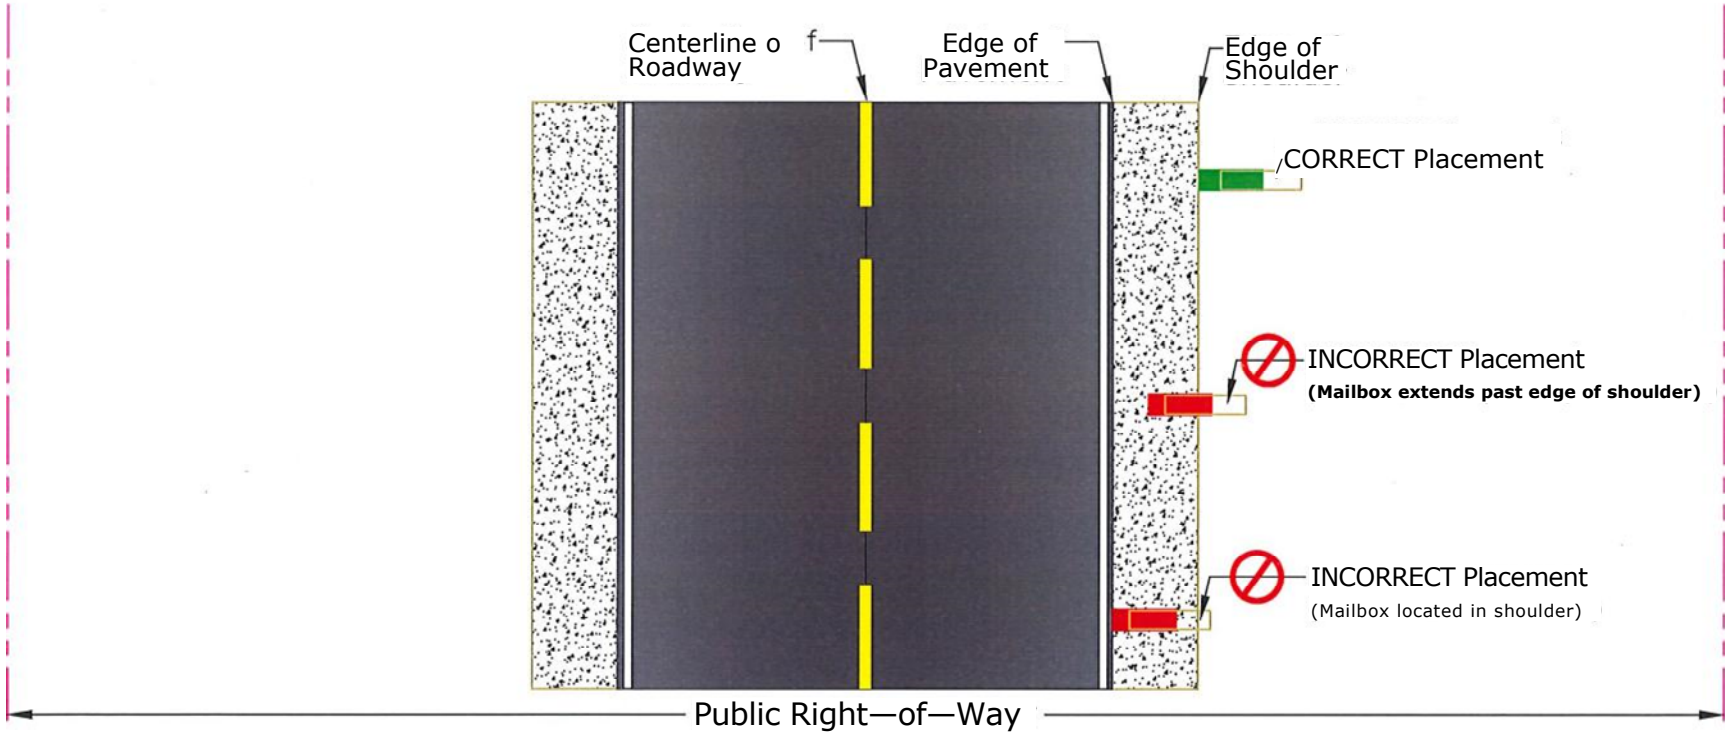
Centerline o f
Roadway
Edge of
Pavement
Edge of
Shoulder
CORRECT Placement
INCORRECT Placement
(Mailbox extends past edge of shoulder)
INCORRECT Placement
(Mailbox located in shoulder)
Public Right—of—Way